
LAY OUT PLAN OF POUS MELA 2026

SANTINIKETAN BIRBHUM, WEST BENGAL

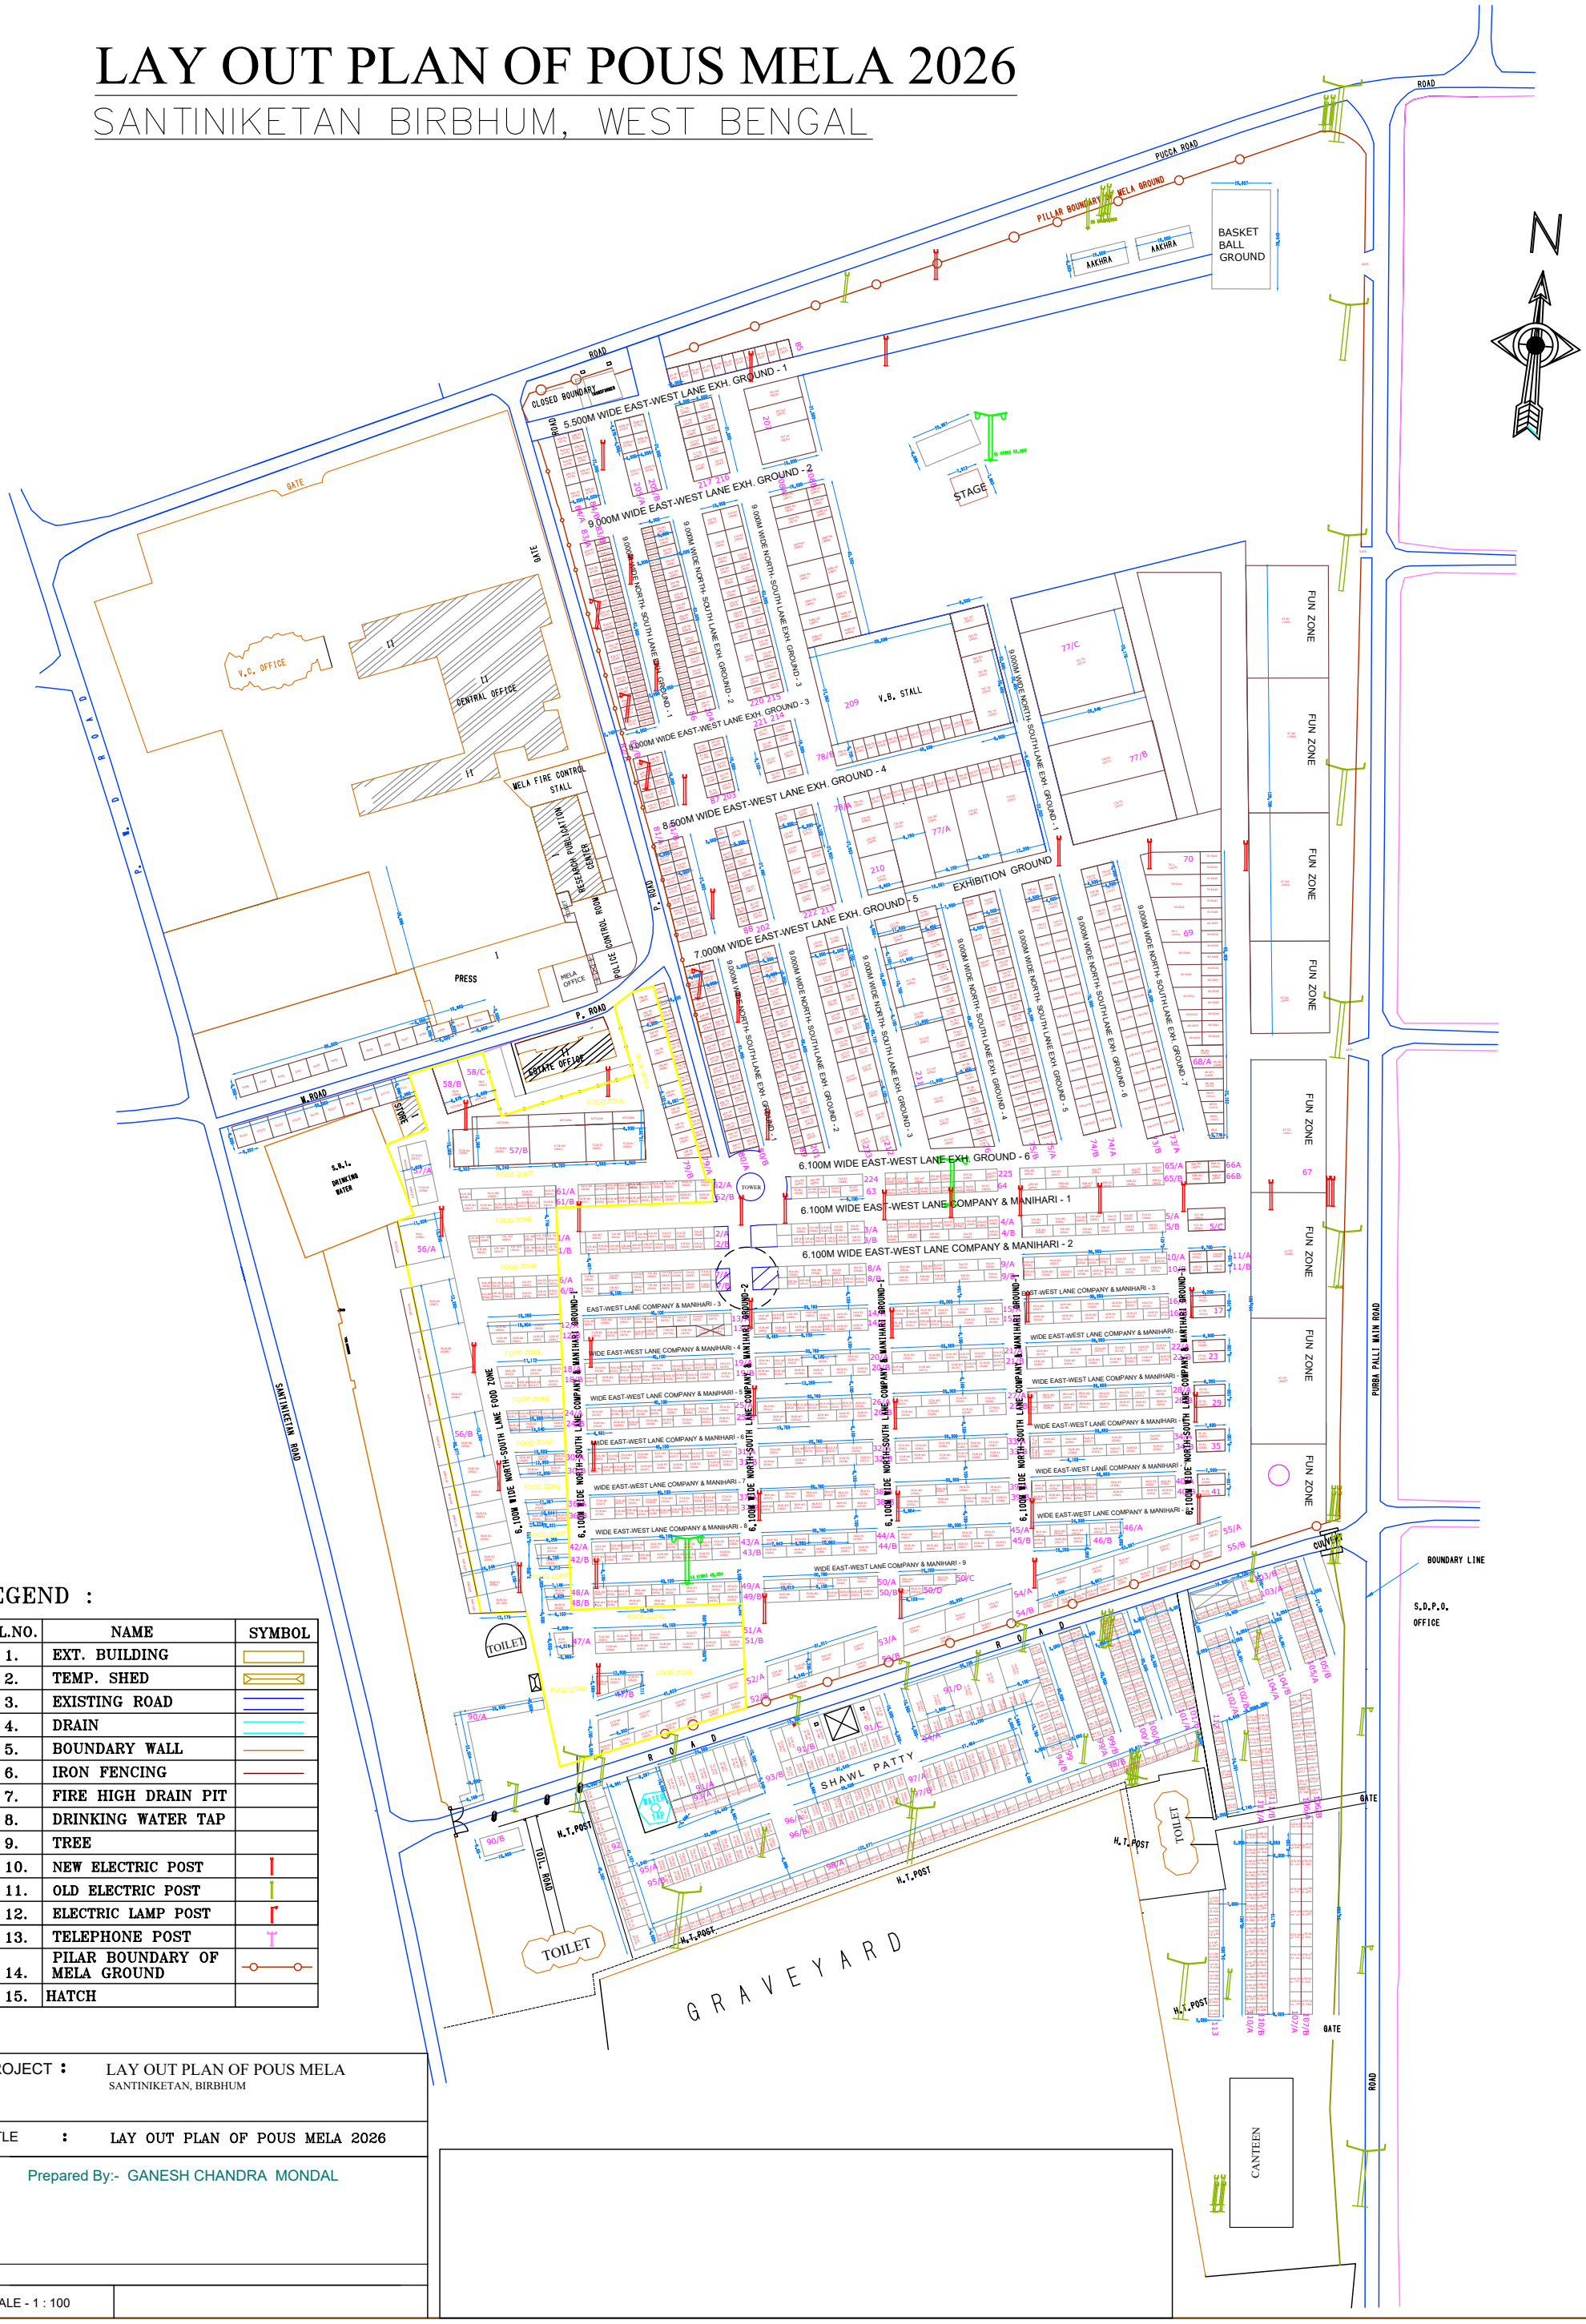

LEGEND :

SL.NO.	NAME	SYMBOL
1.	EXT. BUILDING	
2.	TEMP. SHED	
3.	EXISTING ROAD	
4.	DRAIN	
5.	BOUNDARY WALL	
6.	IRON FENCING	
7.	FIRE HIGH DRAIN PIT	
8.	DRINKING WATER TAP	
9.	TREE	
10.	NEW ELECTRIC POST	
11.	OLD ELECTRIC POST	
12.	ELECTRIC LAMP POST	
13.	TELEPHONE POST	
14.	PILAR BOUNDARY OF MELA GROUND	
15.	HATCH	

PROJECT : LAY OUT PLAN OF POUS MELA
SANTINIKETAN, BIRBHUM

TITLE : LAY OUT PLAN OF POUS MELA 2026

Prepared By:- GANESH CHANDRA MONDAL

SCALE - 1 : 100